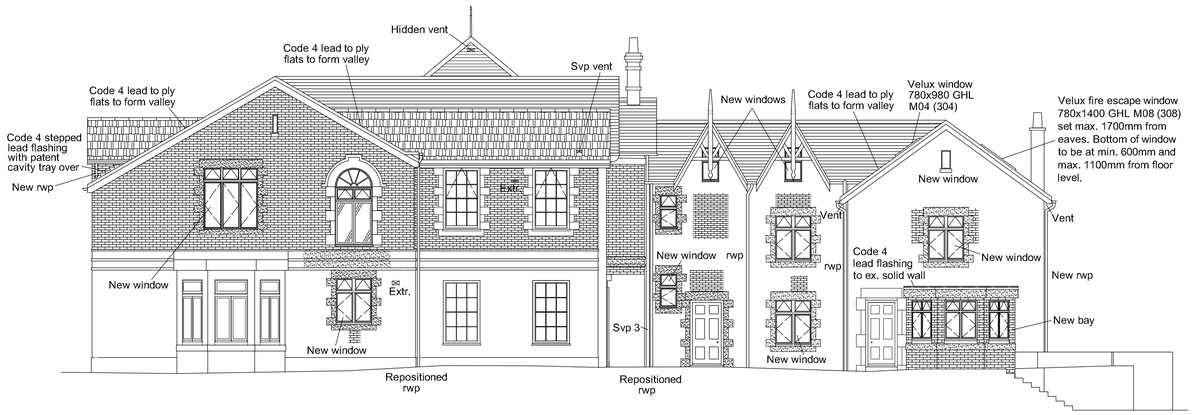

PROPOSED NORTH WEST ELEVATION

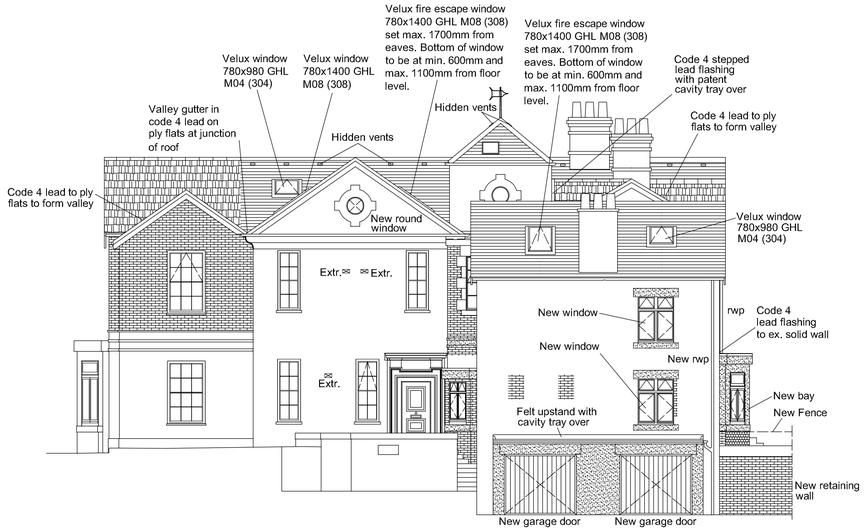

PROPOSED SOUTH WEST ELEVATION

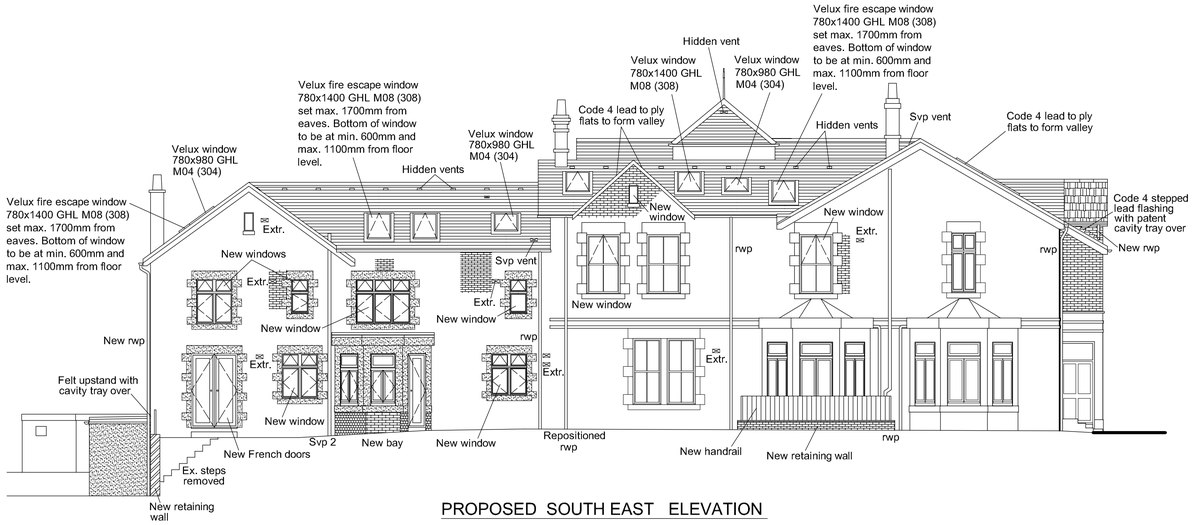

PROPOSED SOUTH EAST ELEVATION

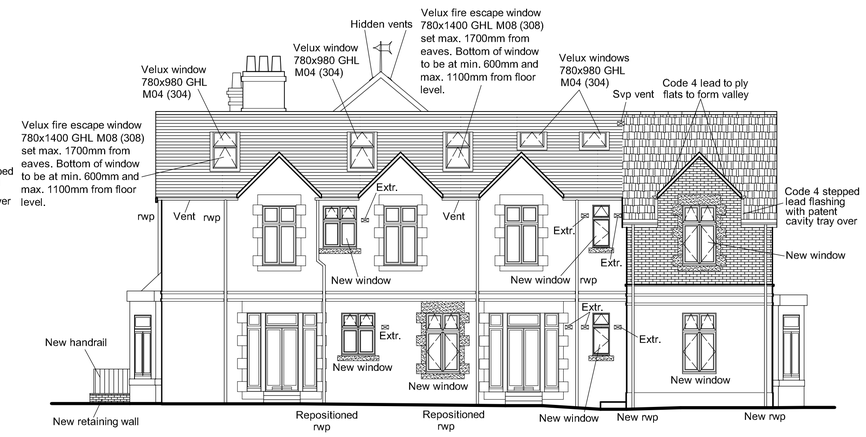

PROPOSED NORTH EAST ELEVATION

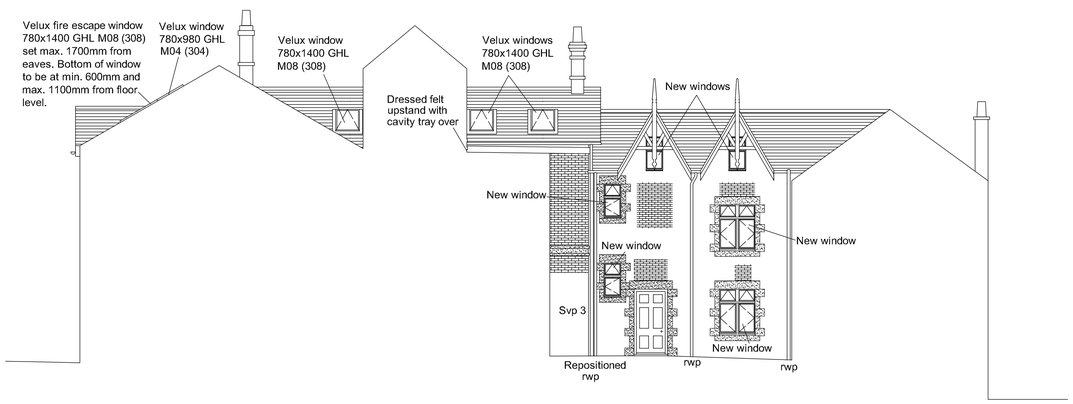

PROPOSED NORTH WEST SECTION ELEVATION

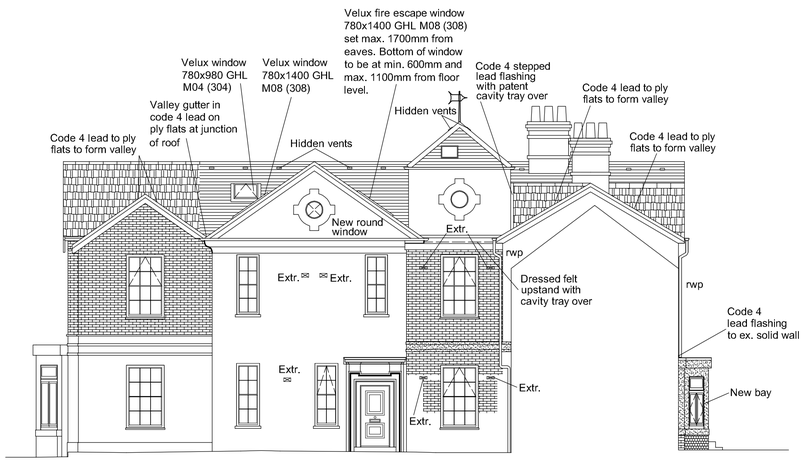

PROPOSED SOUTH WEST SECTION ELEVATION

Client.		
Project.		
Drawing Title.		
Scale 1:50	Drawn By MC	Drwg No. 23897-11
Date 27/04/05	Revision	