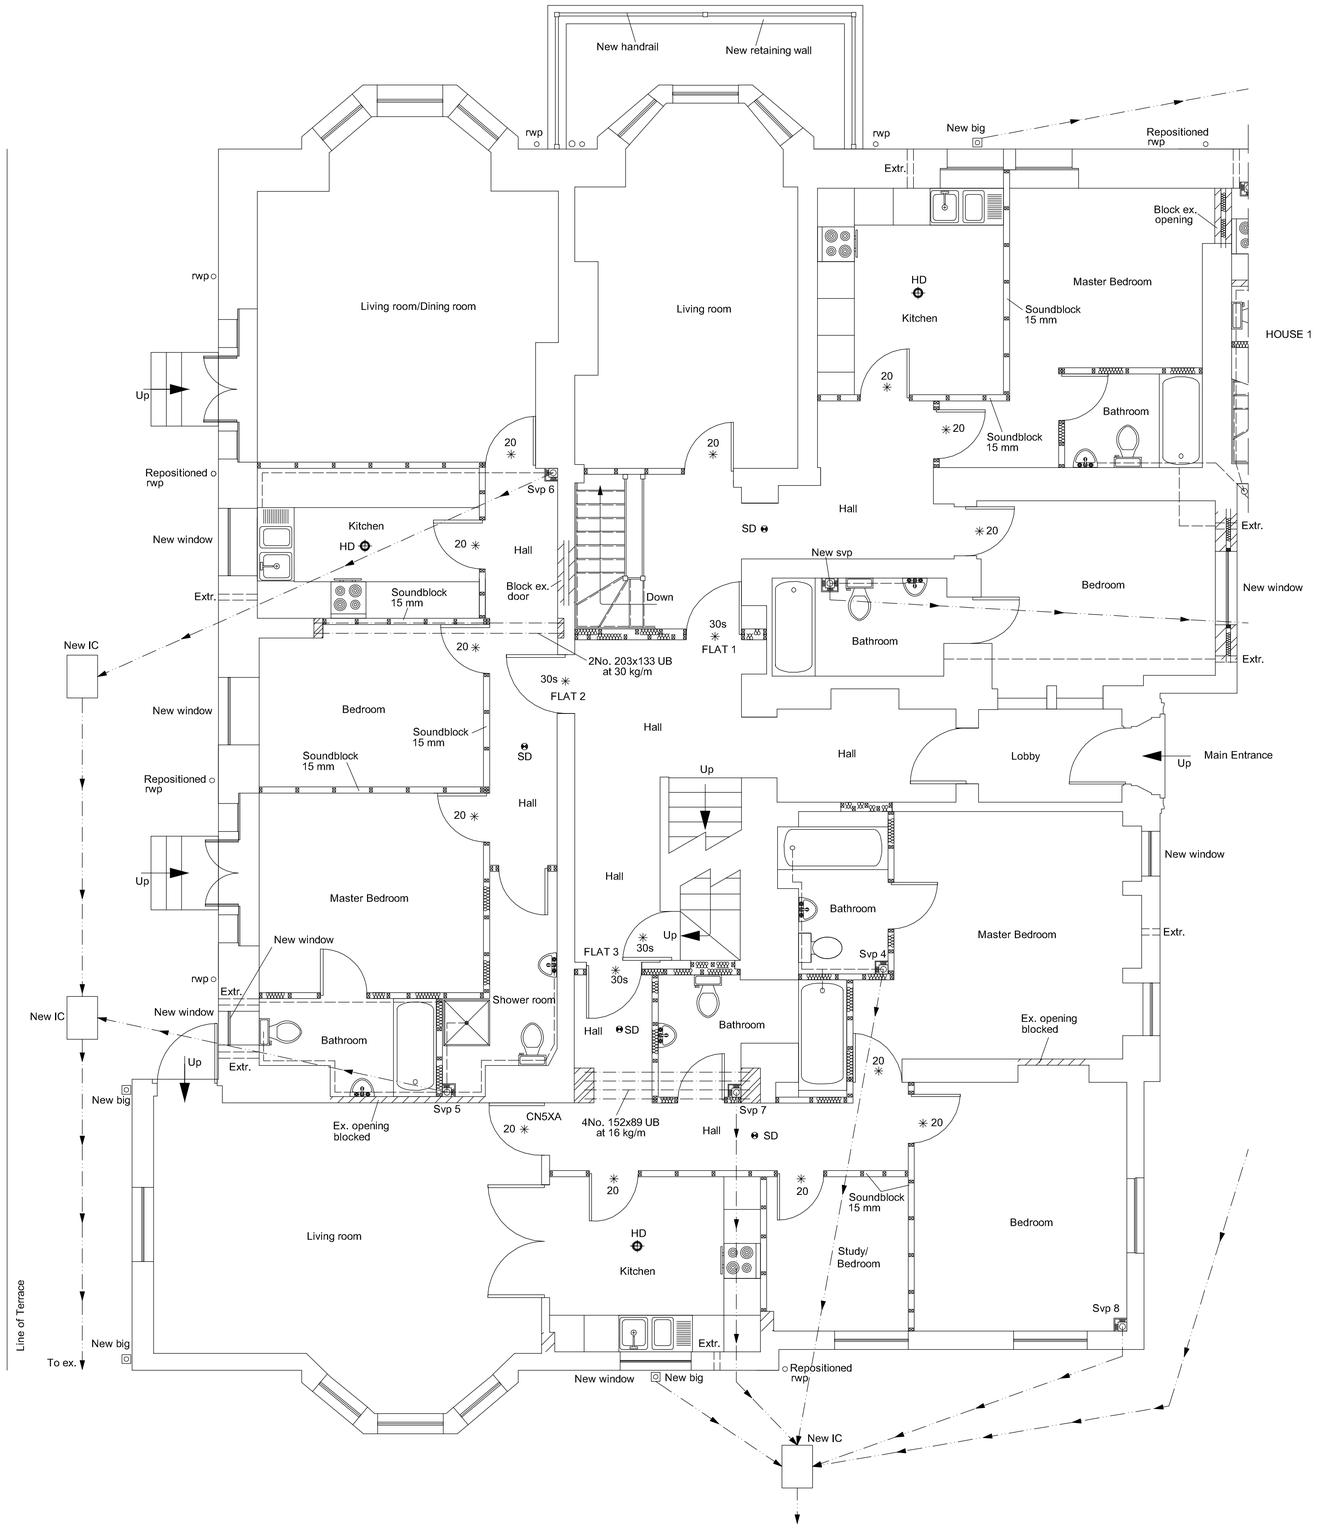

PROPOSED PART GROUND FLOOR PLAN

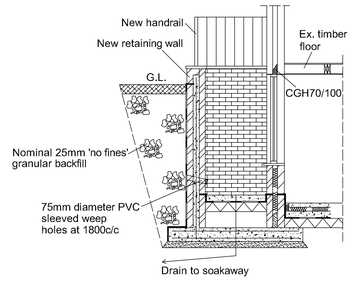

PART TYPICAL SECTION

Client.		
Project.		
Drawing Title.		
Scale 1:50	Drawn By MC	Drwg No. 23897-11
Date 27/04/05	Revision	