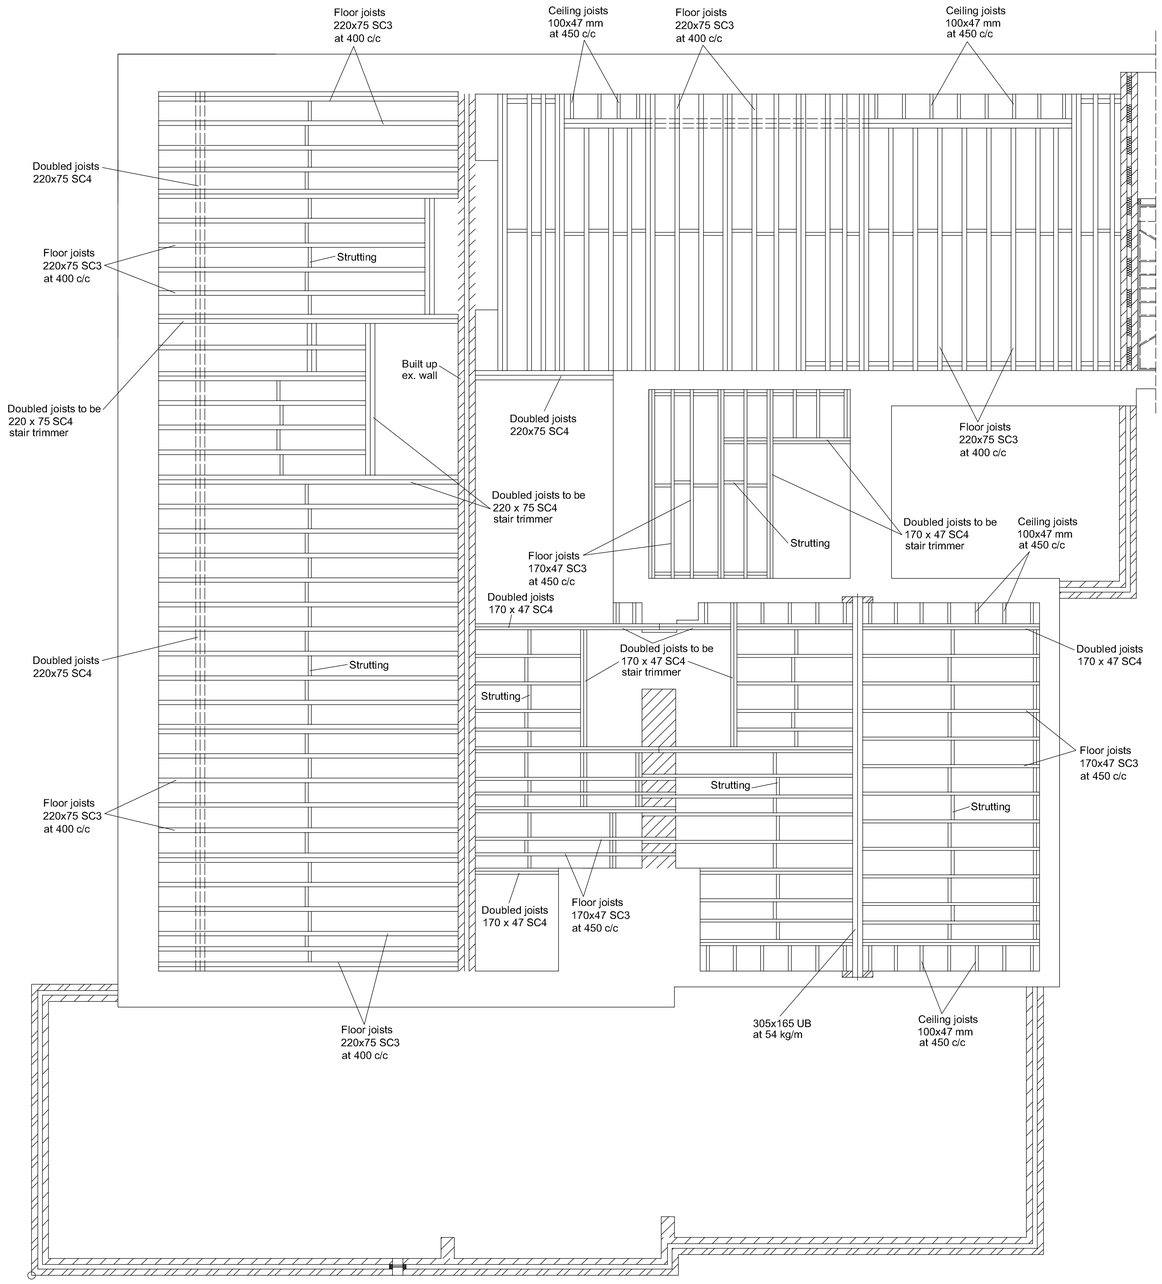

JOISTS LAYOUT - ATTIC FLOOR

Client.

Project.

Drawing Title.

Scale 1:50	Drawn By MC	Drwg No. 23897-11
Date 27/04/05	Revision	